Southeast Asset Specialists, LLC
Licensed Real Estate Broker

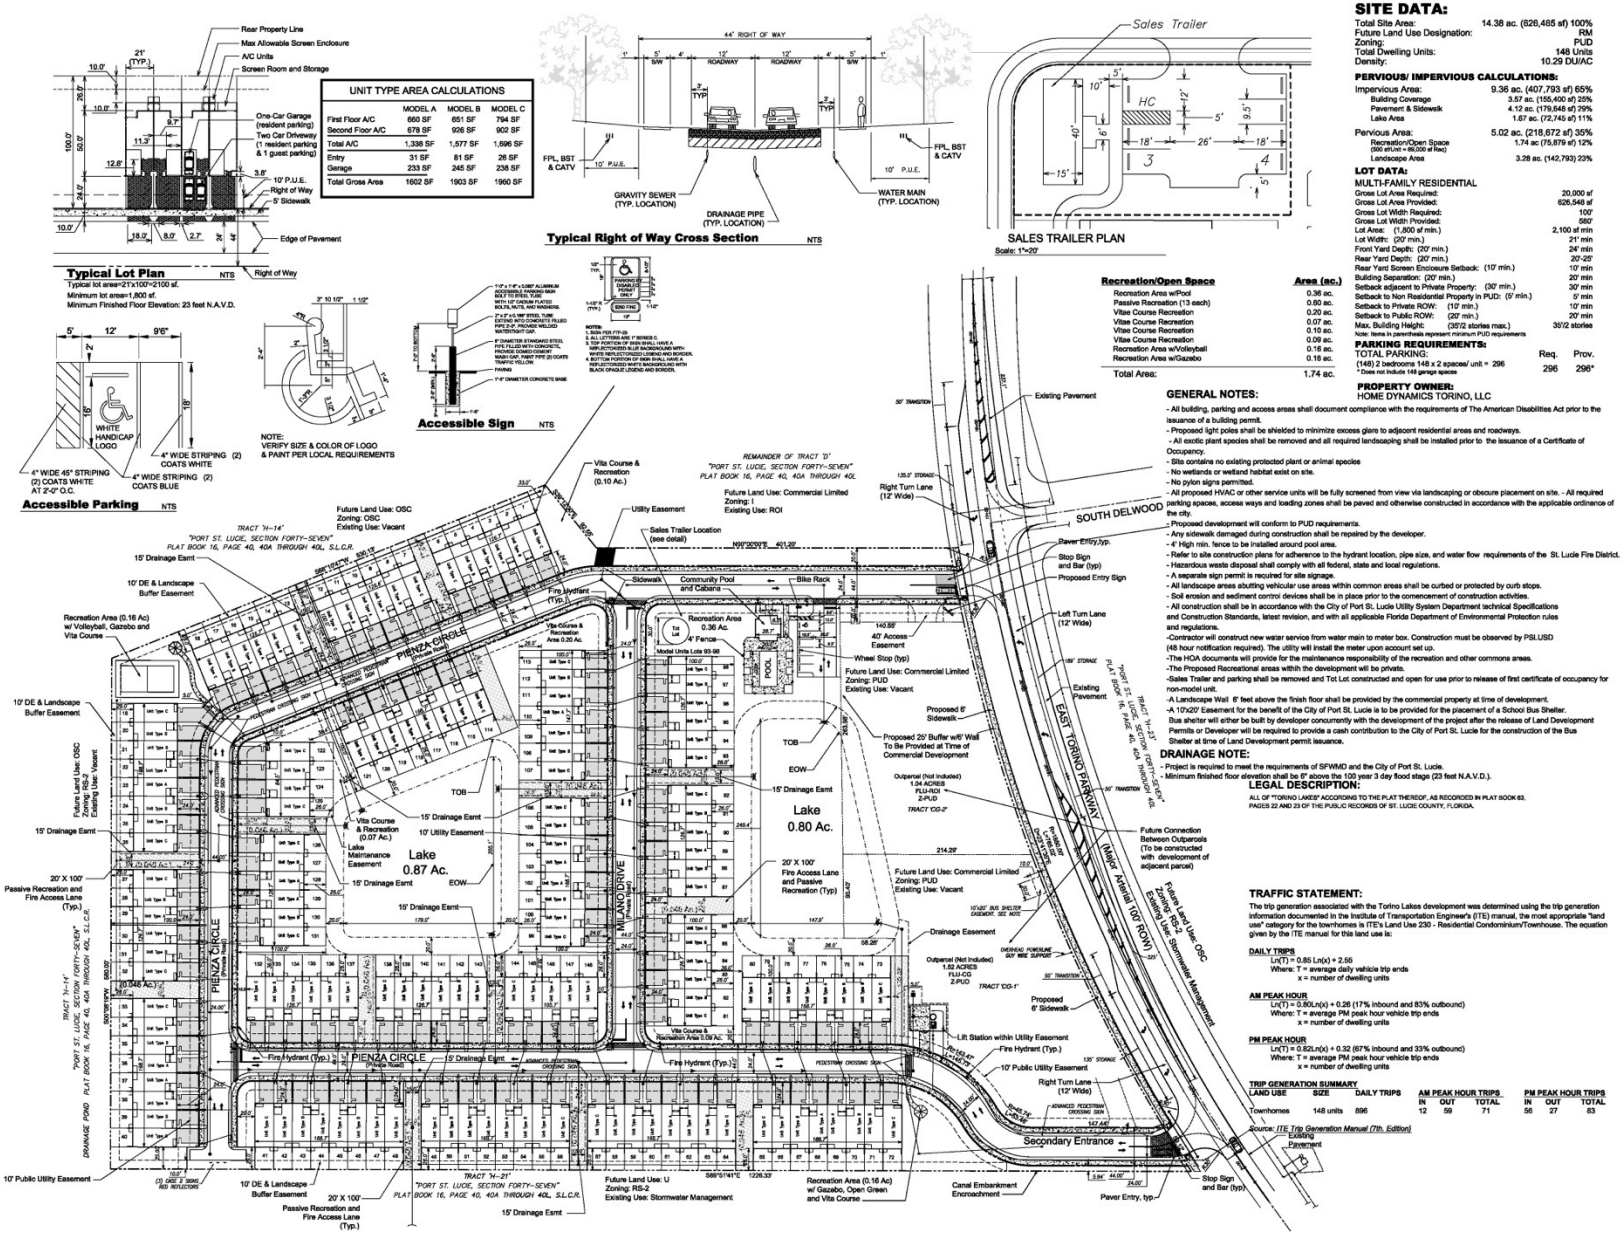

SITE PLAN

Lucido & Associates
Land Planning / Landscape Architecture
701 E Ocean Blvd., Stuart, Florida 34994 (772) 220-2100, Fax (772) 223-0220
103 Avenue A Suite 2A, Fort Pierce, Florida 34950 (772) 467-1301, Fax (772) 467-1302
827 North Thurston Avenue, Orlando, Florida 32803 (407) 898-0521, Fax (407) 898-0768

Key / Location:

Project Team:

Client:	Attorney:
Alejandro Delfino	Noreen Dreyer
Home Dynamics Corp	140 NW Central Park Plaza
4788 W. Commercial blvd.	Suite 200
Tamarac, FL 33319	Port St. Lucie, FL 34986
(P) 954-484-4000 (F) 954-484-8787	Phone: (772) 873-5900
	Fax: (772) 340-0804
Engineer:	Cellular: (772) 285-7556
Chris Lips	Surveyor:
Sun-Tech Engineering	Mitch Mallory
1800 W. Oakland Park Blvd.	Absolute Surveying
Fort Lauderdale, FL 33311	215 Goolsby Blvd.
Phone: (954) 777-3123 x209	Deerfield Beach, FL 33442
Fax: 954-777-3114	Phone: 954-421-4170
	Fax: 954-421-4169
Architect:	
John Balistreri	Landscape:
Bal Design Group	Andy Wilkin or Jeff Anderson
3500 NW Boca Raton Blvd.	16853 NE 2nd Avenue, Ste 305
Suite 610	N. Miami Beach, FL 33162
Boca Raton, FL 33431	Phone: 305-650-8669
PH 561-392-5464	Fax: 305-650-9057
FAX: 561-392-7493	

Torino Lakes

Final Site Plan

City of Port St Lucie, Florida

Date	By	Description
5/10/05	DP	Deleted Sale Center and added Model Units
8/16/05		First Response
2/28/07		Second Response
7/10/07		Third Response
1/03/08		Fourth Response
3/03/08		Fifth Response
5/21/08		Sixth Response
10/30/09		Home Dynamics Revision - 10'x20' Bus Shelter Easement
06/17/10		Torre Dynamics Revision - Updated Legal Description to reported Boundary Plat

SCALE: 1" = 60'

0 30' 60' 120'

REG. # 1018
Thomas P. Lucido

City of Port St. Lucie Project #: P07-098

Designer	DJP
Manager	MM
Project Number	1412.02
Municipal Number	
Computer File	TORINO BUS SHELTER REv2.dwg

Sheet
1 of 1